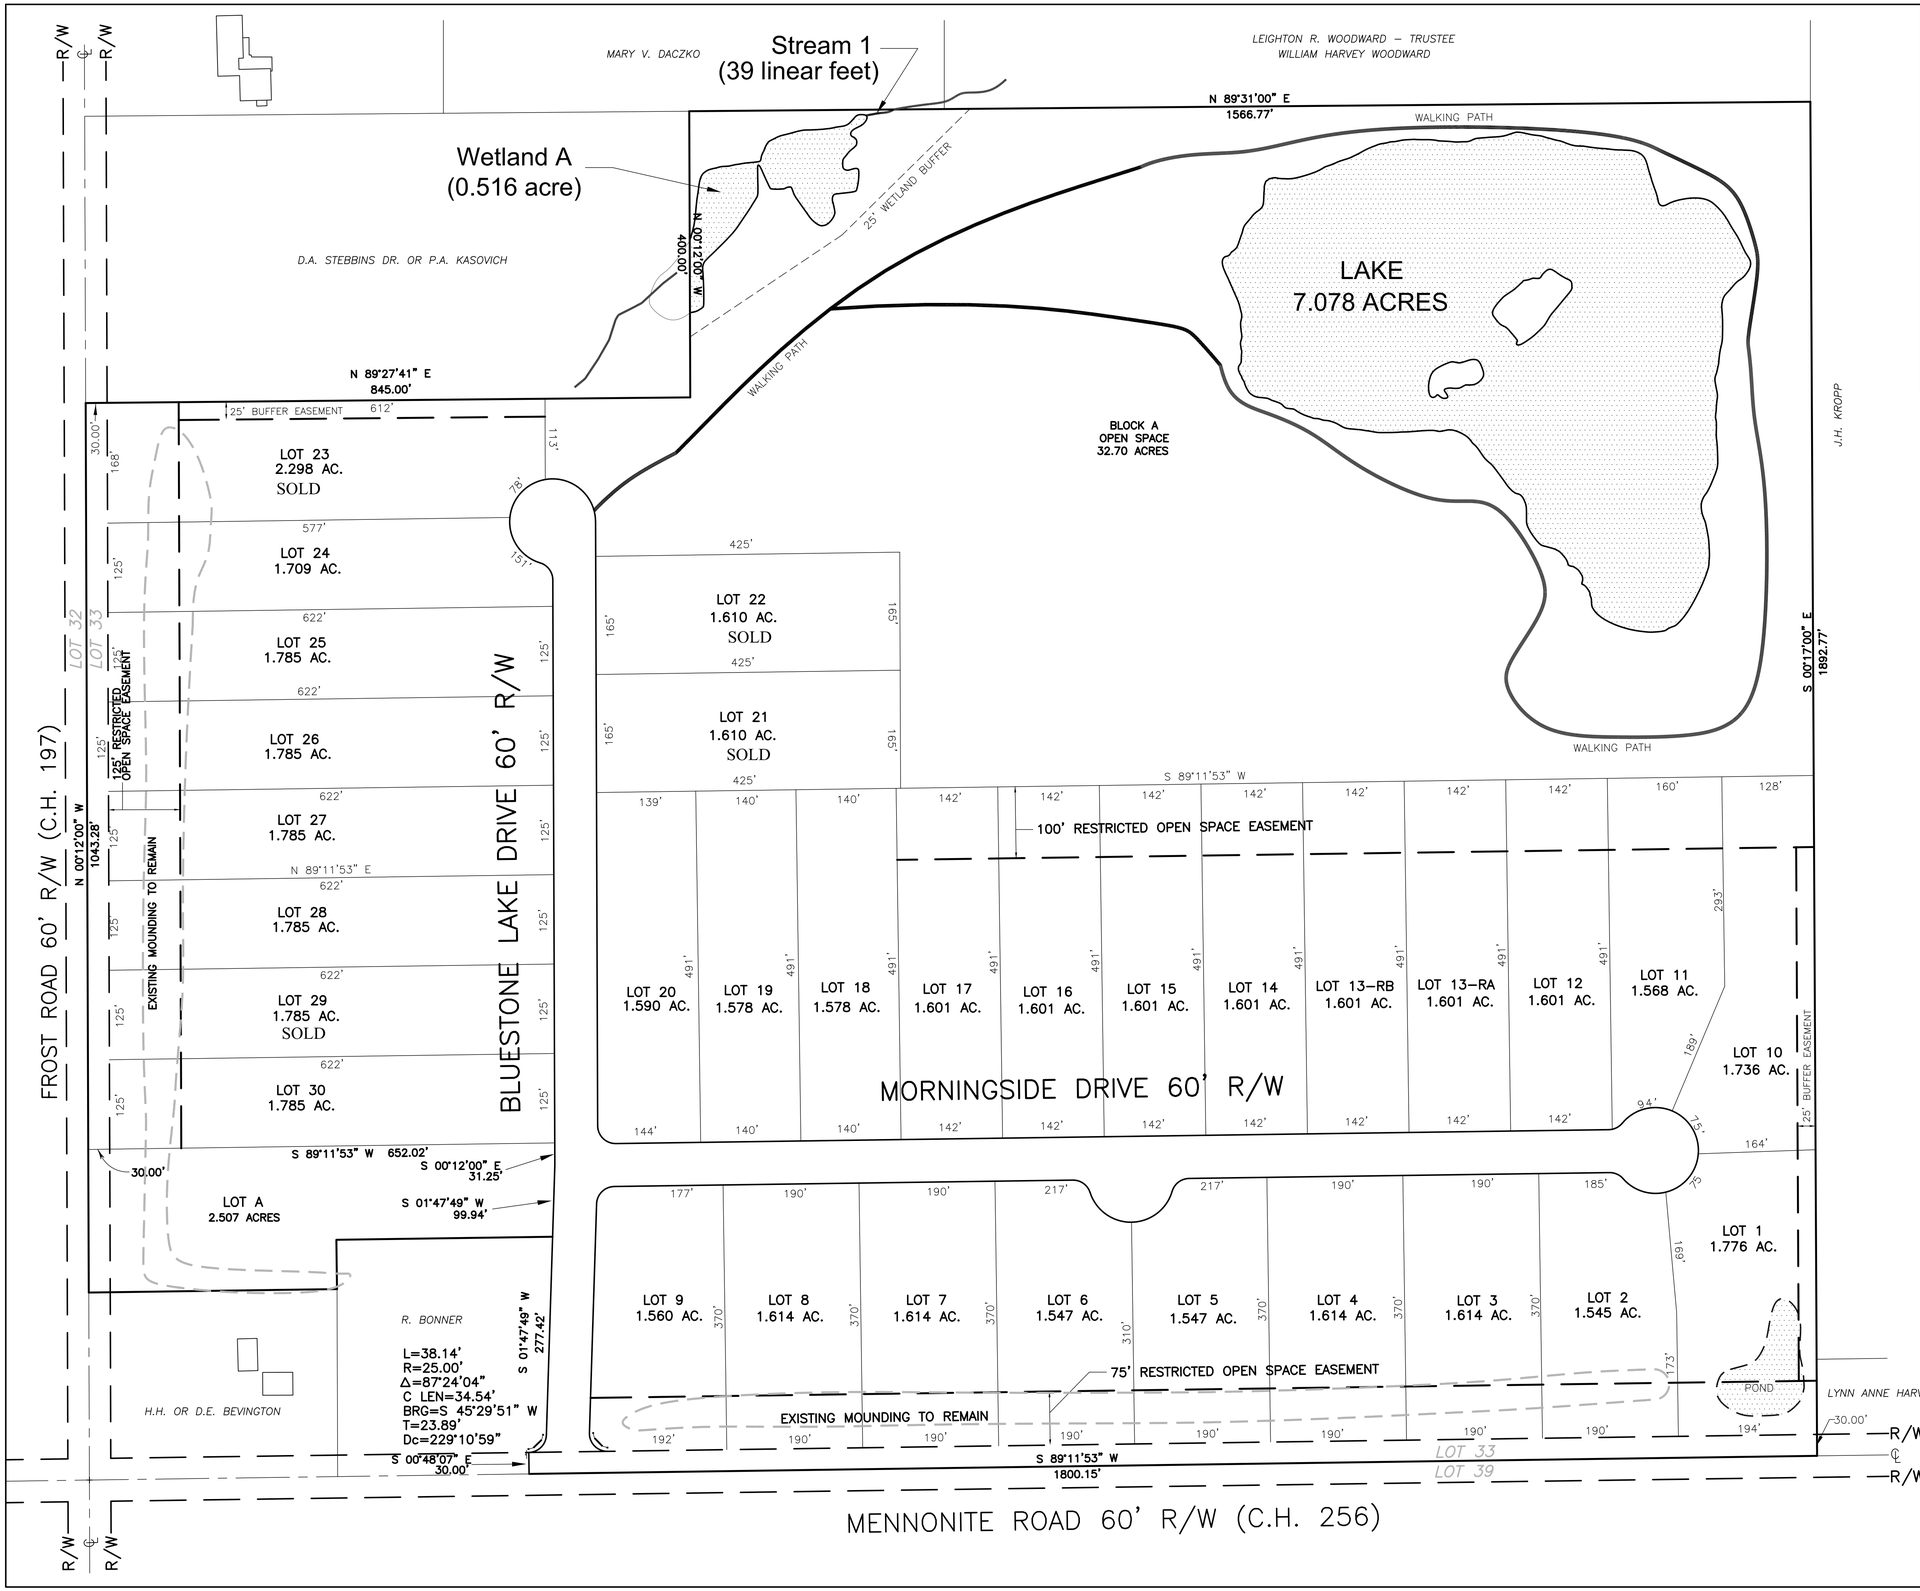

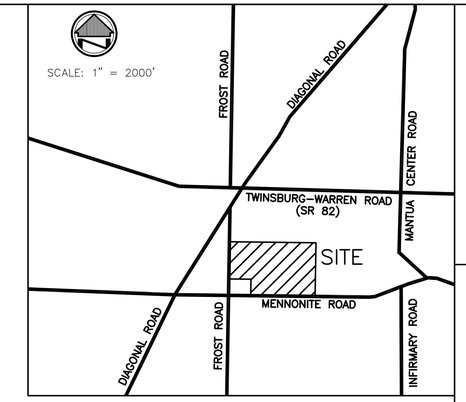

LOCATION MAP

DEVELOPER:
BONNER OHIO PROPERTIES
P.O. BOX 1359
MIDDLEFIELD, OHIO 44062

FINAL DEVELOPMENT PLAN
BLUESTONE LAKE SUBDIVISION
MANTUA TOWNSHIP LOT 33
PORTAGE COUNTY, OHIO

PREPARED BY:
STARK Design & Development
www.starkdd.com
13710 CLEVELAND AVE. NW • PHONE: (330)699–9430
UNIONTOWN, OHIO 44685 • FAX: (330)699–9431

DATE	INITIAL	REVISION DESCRIPTION

DATE
08/31/05

SHEET
1 OF 1